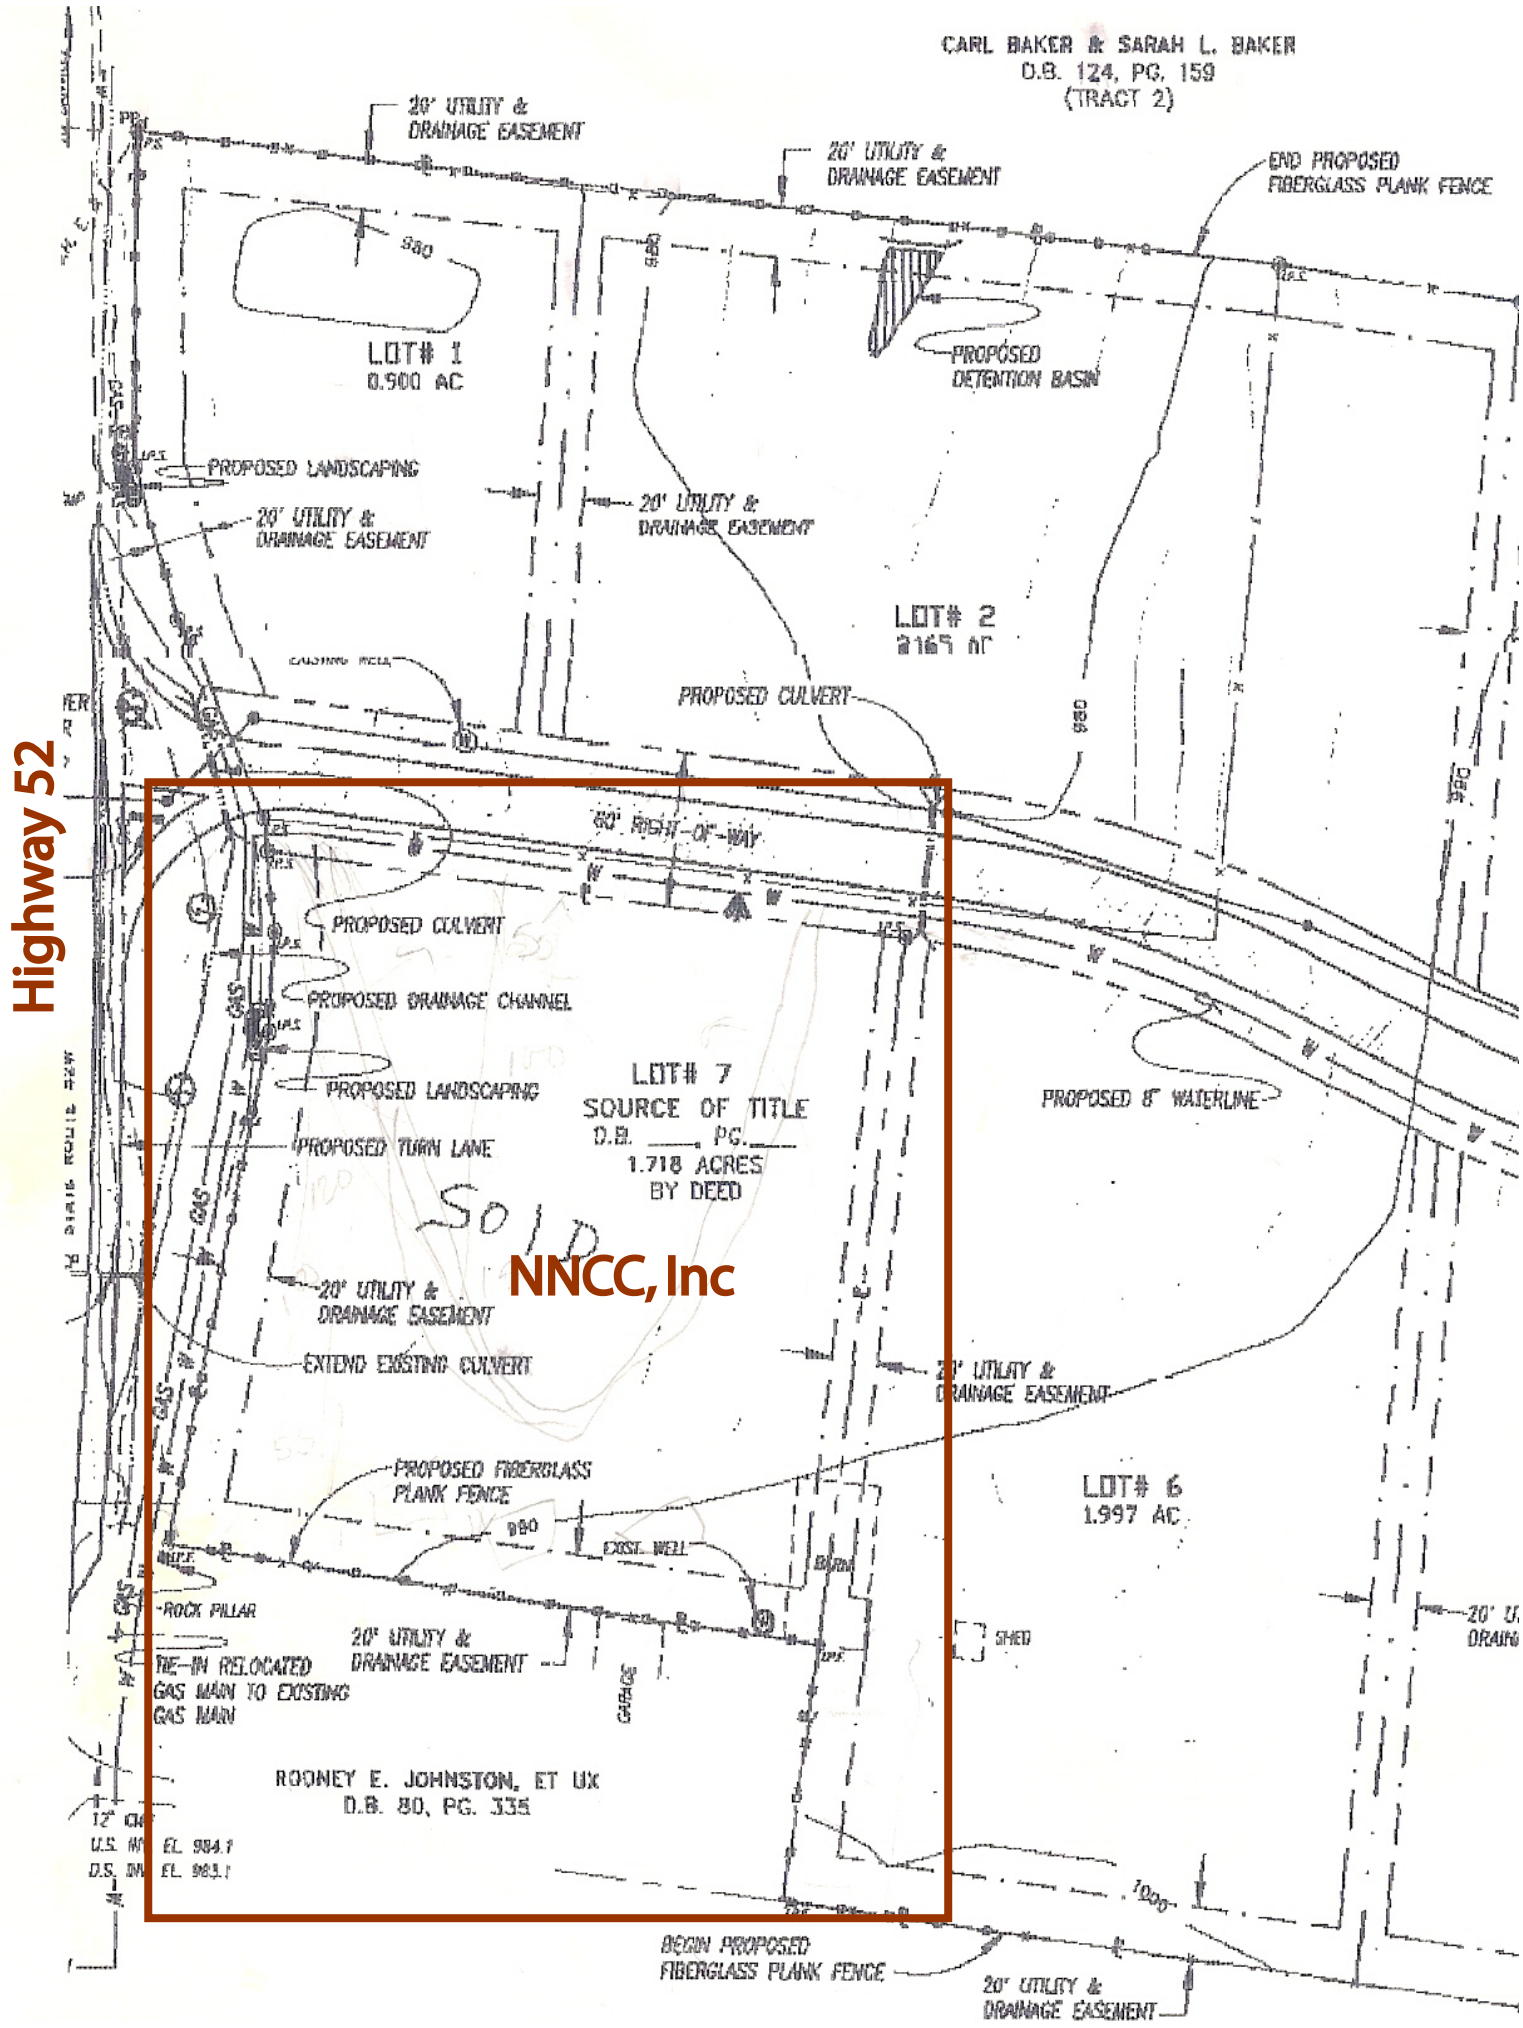
Highway 52
NNCC, Inc
CARL BAKER & SARAH L. BAKER
D.B. 124, PG. 159
(TRACT 2)
20' UTILITY & DRAINAGE EASEMENT
20' UTILITY & DRAINAGE EASEMENT
END PROPOSED FIBERGLASS PLANK FENCE
LOT# 1
0.900 AC
PROPOSED DETENTION BASIN
PROPOSED LANDSCAPING
20' UTILITY & DRAINAGE EASEMENT
20' UTILITY & DRAINAGE EASEMENT
LOT# 2
2.165 AC
PROPOSED CULVERT
60' RIGHT-OF-WAY
PROPOSED CULVERT
PROPOSED DRAINAGE CHANNEL
PROPOSED LANDSCAPING
PROPOSED TURN LANE
LOT# 7
SOURCE OF TITLE
D.B. ____, PG. ____
1.718 ACRES
BY DEED
PROPOSED 8" WATERLINE
SOLD
20' UTILITY & DRAINAGE EASEMENT
EXTEND EXISTING CULVERT
20' UTILITY & DRAINAGE EASEMENT
PROPOSED FIBERGLASS PLANK FENCE
LOT# 6
1.997 AC
EXIST. WELL
ROCK PILLAR
20' UTILITY & DRAINAGE EASEMENT
TIE-IN RELOCATED GAS MAIN TO EXISTING GAS MAIN
GARAGE
SHED
ROONEY E. JOHNSTON, ET UX
D.B. 80, PG. 335
BEGIN PROPOSED FIBERGLASS PLANK FENCE
20' UTILITY & DRAINAGE EASEMENT