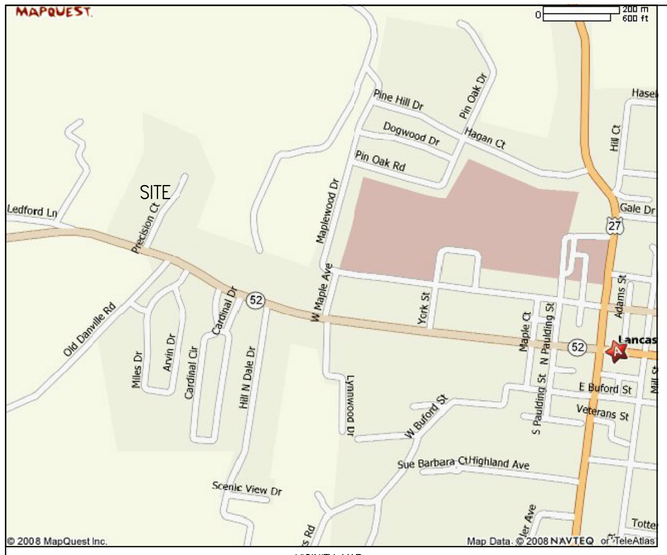

VICINITY MAP

LEGEND

- IRON PIN SET
- IRON PIN FOUND
- FENCE
- PROPERTY LINE

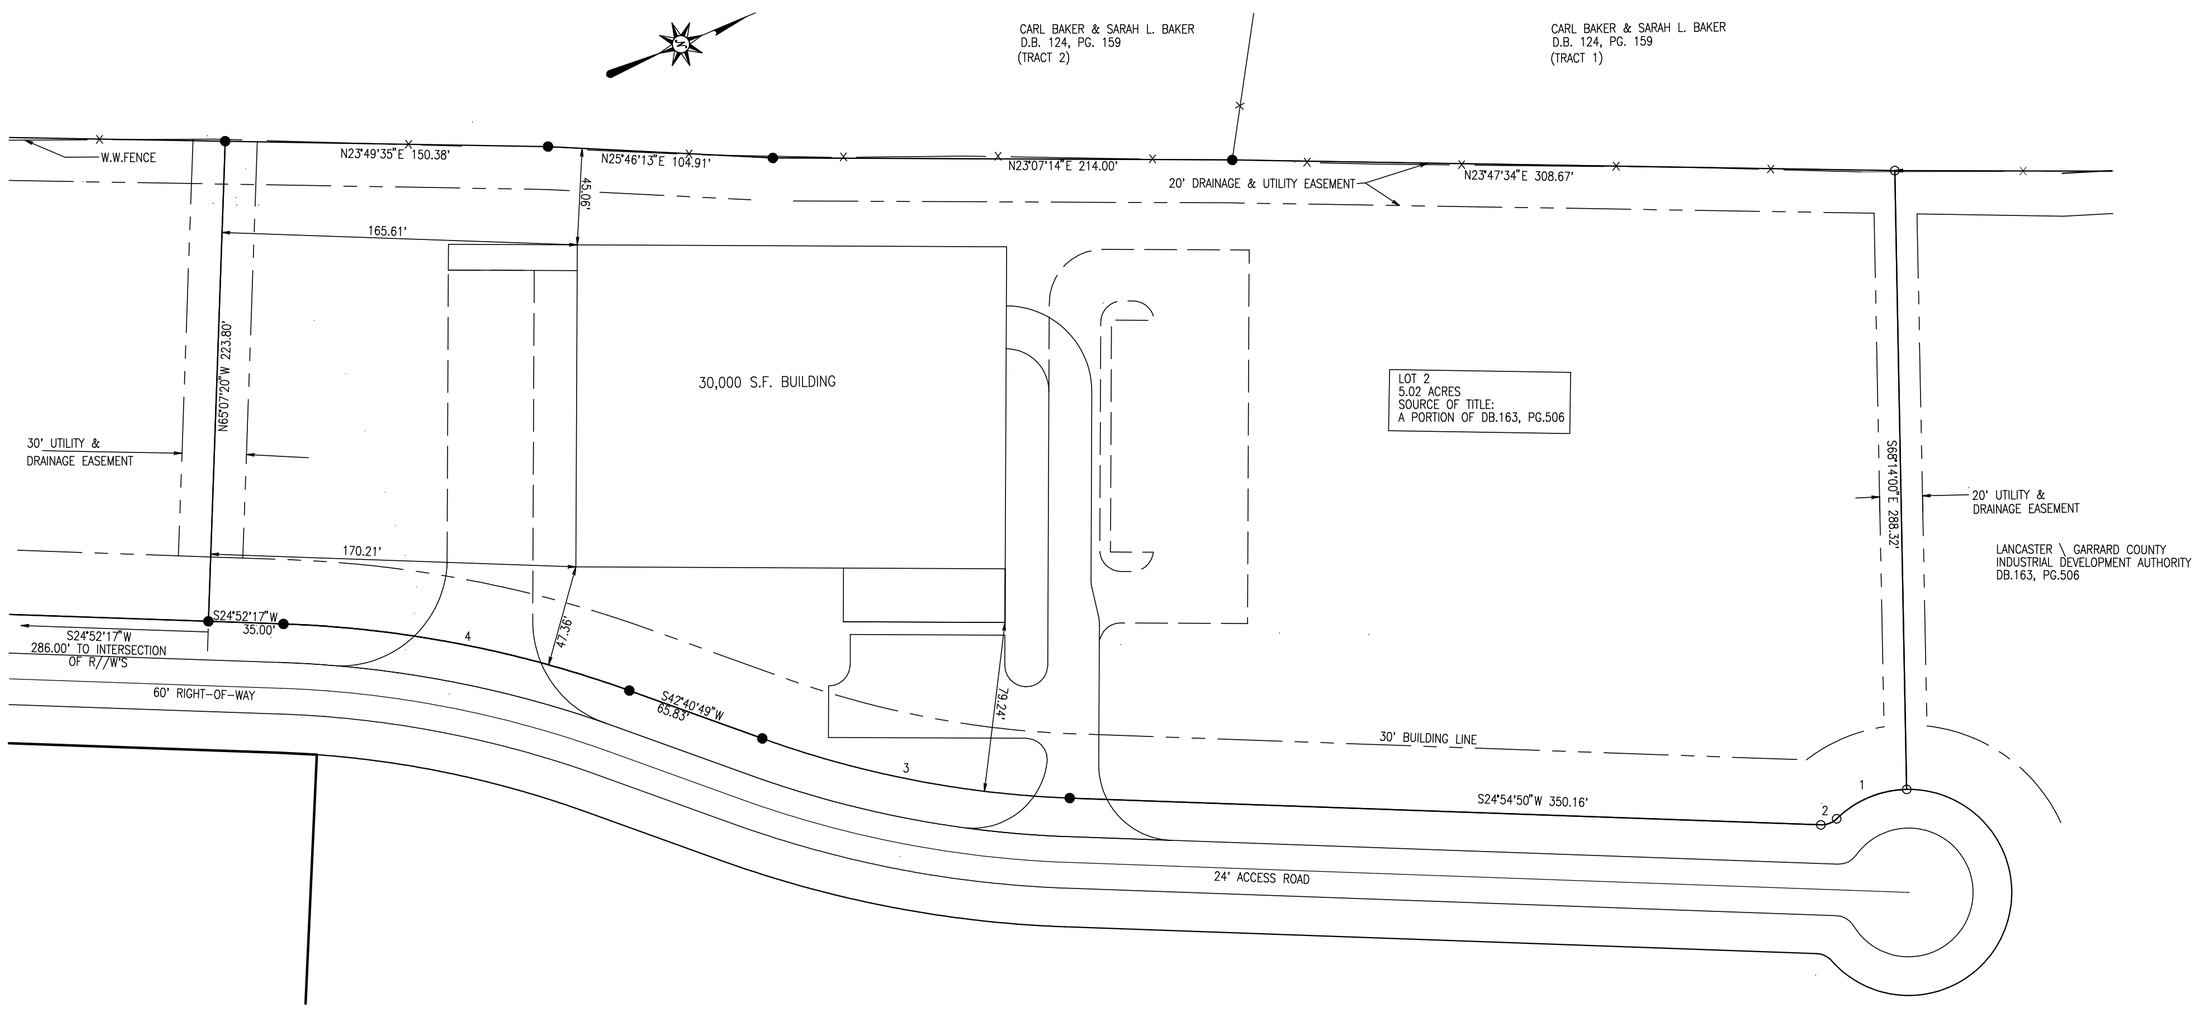

BEARING AND DISTANCE TABLE

1 DELTA=. 43°15'00" R=48.00' A=36.23' T19.03' Dc=119°21'58"
S00°08'30"W Lc=35.38'

2 DELTA=. 46°23'50" R=10.00' A=8.10' T4.29' Dc=212°57'28"
S01°42'55"W Lc=7.88'

3 DELTA=. 17°48'32" R=530.00' A=164.74' T83.04' Dc=10°48'38"
S33°46'33"W Lc=164.08'

4 DELTA=. 17°39'56" R=475.02' A=146.46' T73.81' Dc=12°03'42"
S33°50'53"W Lc=145.88'

GRAPHIC SCALE 1"=50'

0 50 100 150

THIS DRAWING IS NOT FOR RECORDING

LOTTING SKETCH FOR
LANCASTER / GARRARD COUNTY INDUSTRIAL
DEVELOPMENT,AUTHORITY, INC.
HIGHWAY 52 INDUSTRIAL SITE
APRIL 15, 1998

DATE	REVISION	BY

PROJECT NO.	1000-01
FILE NAME	52SPEC.PRO
DESIGNED BY	
DRAWN BY	LOCKE
CHECKED BY	W.L.B.
REVIEWED BY	G.A.R.
DATE	4-15-98
SCALE	1"=50'

NOTICE: This document is the property of Mayes, Sudderth & Etheredge, Inc. and is delivered on loan for use only in connection with the project shown herein. It is not to be used for any other purpose or project without the written consent of Mayes, Sudderth & Etheredge, Inc.

Mayes, Sudderth & Etheredge, Inc.
Engineers
Architects
Planners
624 Wellington Way
Lexington, Ky. 40524
Phone: (606)223-5694
Fax: (606)223-2607

DRAWING NO.

SHEET OF