LEGEND

- IRON PIN FOUND
- IRON PIN SET W/ Marker Cap (18"x1/2" Rebar) Stamped RLS# 1804
- EXISTING FENCE
- BOUNDARY LINE (This Survey)
- BOUNDARY LINE PLOTTED FROM DEED

NOTE:
ALL UTILITIES SHOWN HEREON ARE BASED ON ABOVE GROUND EVIDENCE AND RECORD DRAWINGS. RESPECTIVE UTILITY COMPANIES SHOULD BE CONTACTED BEFORE DIGGIING.

WATER — CITY OF LANCASTER WATER SYSTEM
CONTACT: CITY HALL
(606) 792-2241
LANCASTER, KENTUCKY

GAS — WESTERN KENTUCKY GAS CO.
CONTACT: DON LANE or LARRY REYNOLDS
(606) 236-2291
DANVILLE, KENTUCKY

ELECTRIC — KENTUCKY UTILITIES
STANFORD, KENTUCKY

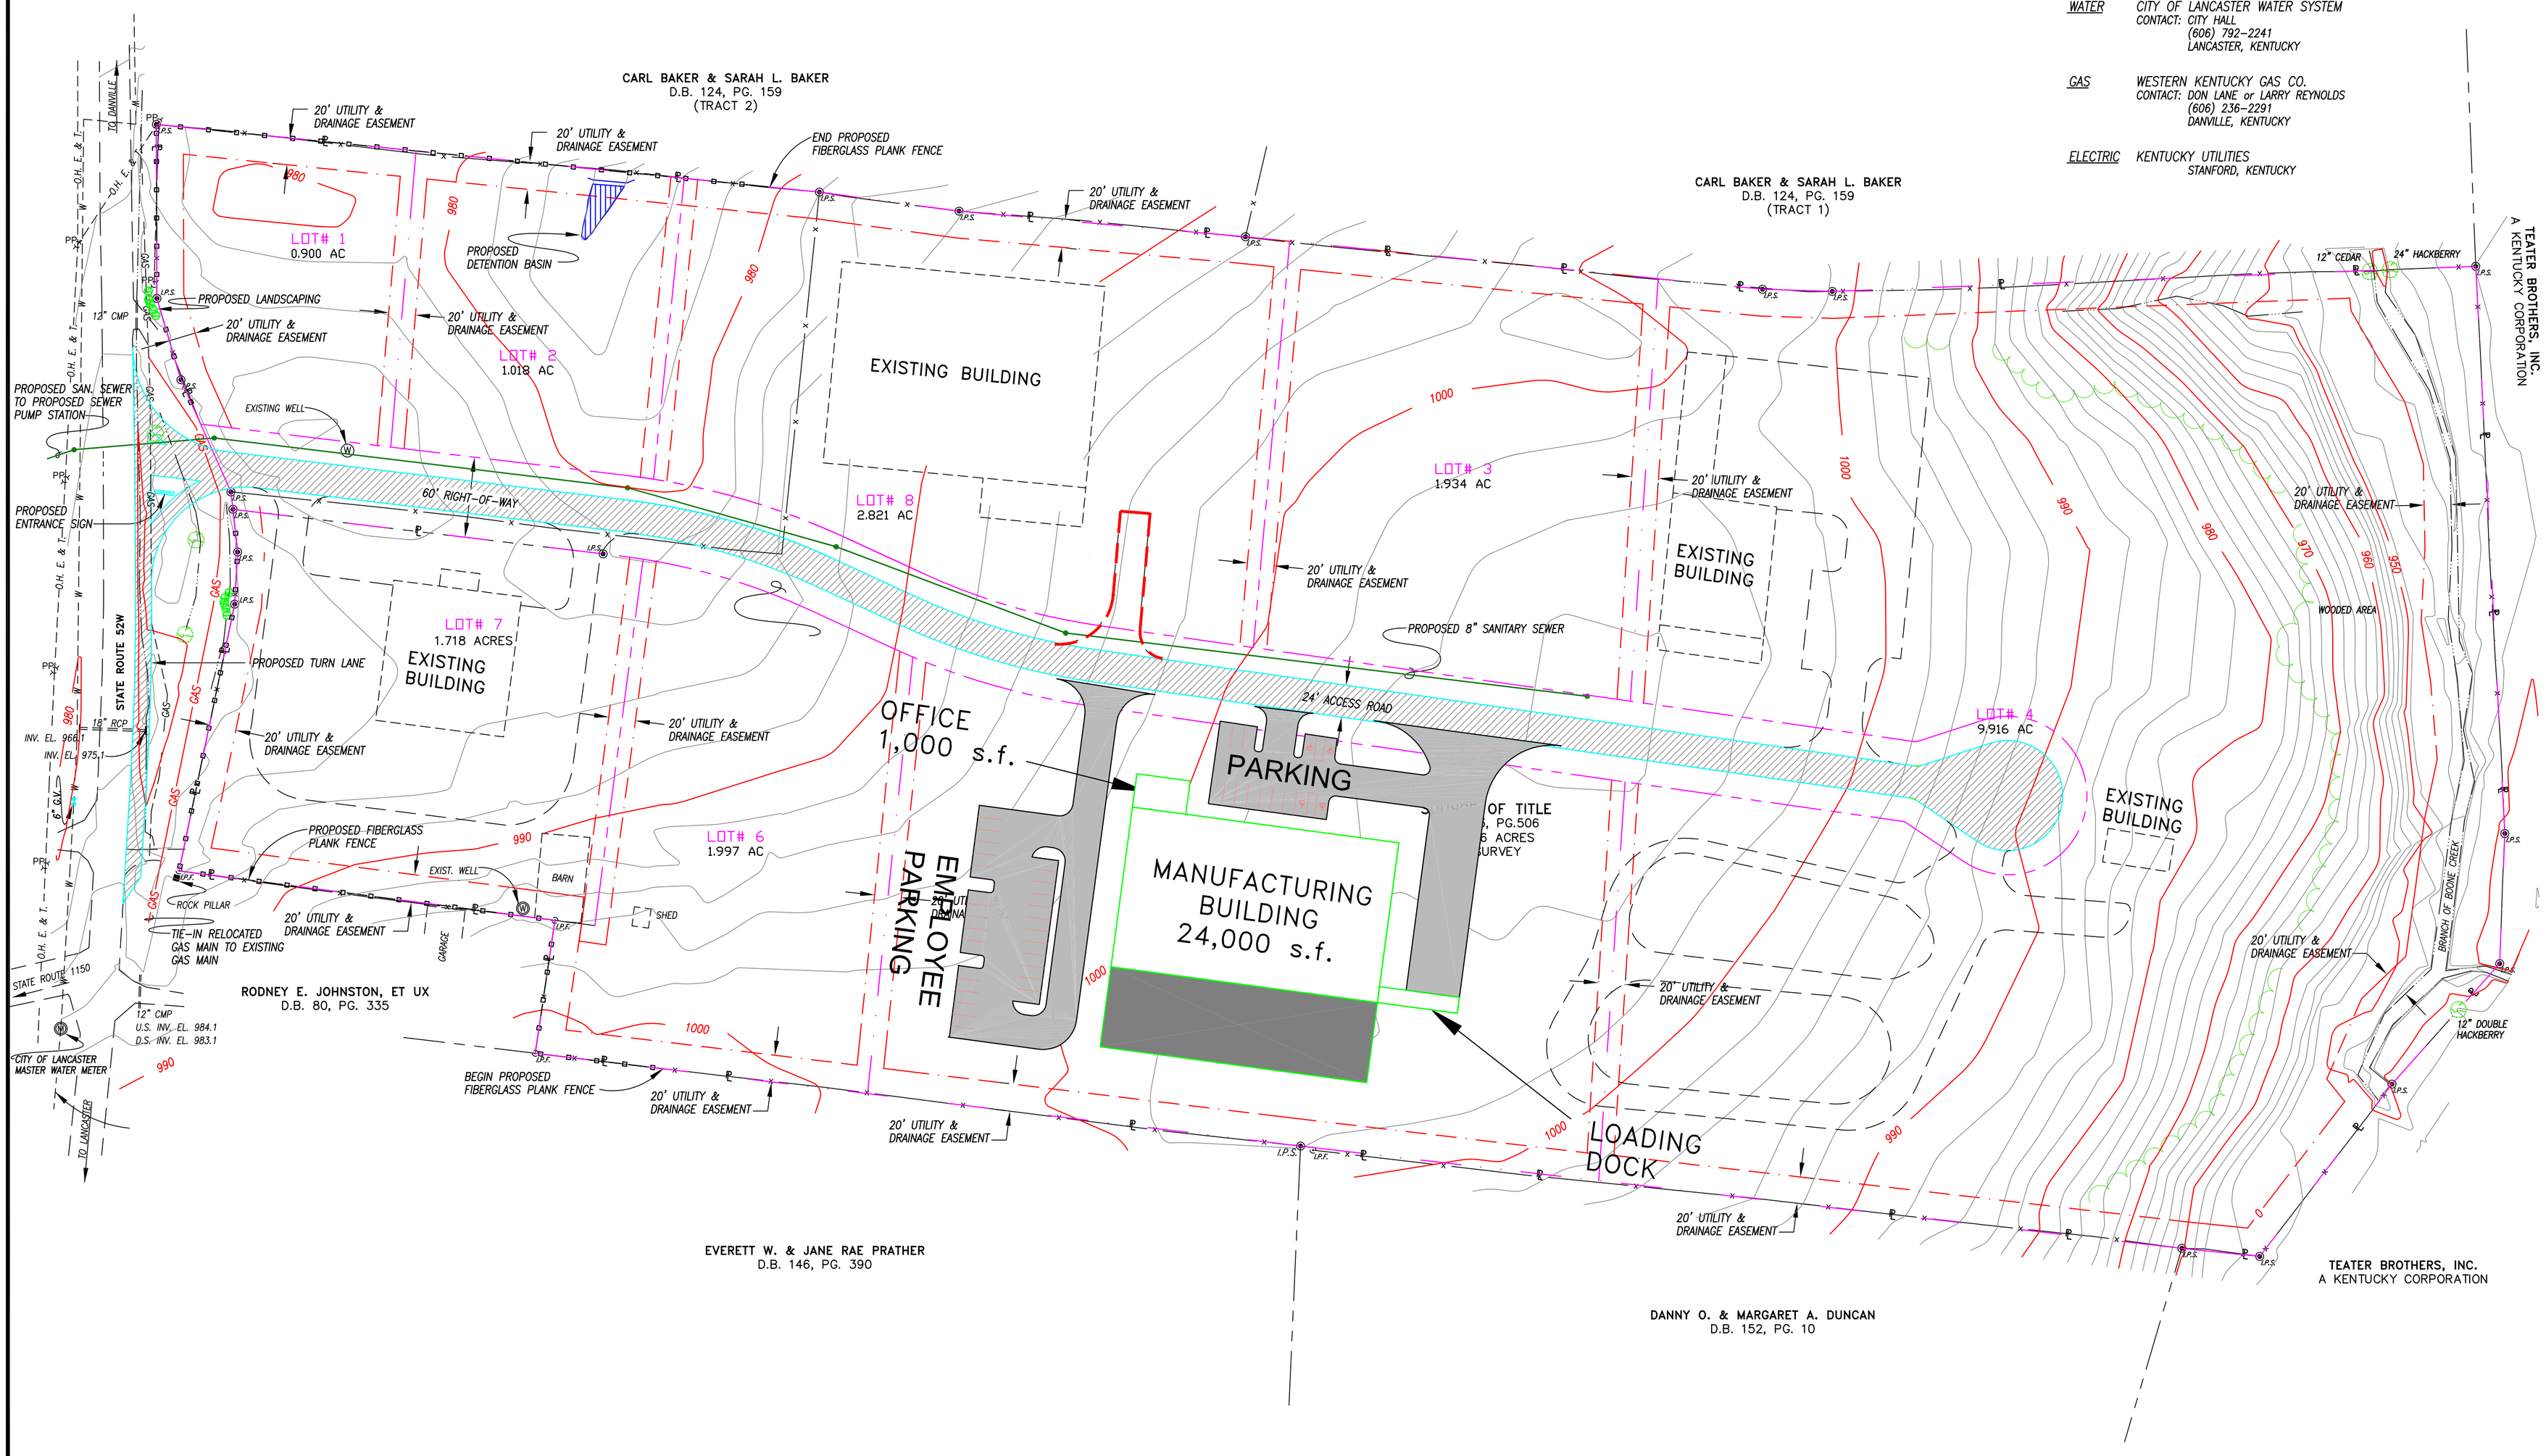

GRAPHIC SCALE
60 0 30 60 120
(IN FEET)
1 inch = 60 ft.

PRELIMINARY SITE PLAN
GARRARD COUNTY SPECULATIVE BUILDING
KENTUCKY STATE ROUTE 52 W
LANCASTER, GARRARD COUNTY, KENTUCKY

REVISION		
DATE		BY

NOTICE: This document discloses subject matter considered confidential by Moses, Siddiqith & Etheredge, Inc. and is protected by copyright. Moses, Siddiqith & Etheredge, Inc. reserves all rights, including but not limited to any rights to reproduce the document or any part thereof, or to disclose any information contained therein to others, or to use it for any purpose without the written permission of Moses, Siddiqith & Etheredge, Inc.

PROJECT NO.	0030
FILE NAME	
DESIGNED BY	G.A.R.
DRAWN BY	J.D.W./G.A.C.
CHECKED BY	G.A.R.
REVIEWED BY	G.A.R.
DATE	AUGUST 2011
SCALE	AS SHOWN

Moses, Siddiqith & Etheredge, Inc.
Engineers Surveyors Planners
624 Wellington Way
Lexington, Ky. 40503
Phone: (606)223-5694
Fax: (606)223-2607

DRAWING NO.
1

SHEET 1 OF 1

FILE NAME DATA ON MOSES/PROJECTS/PROPOSAL CLIENT PROJECT 2011 – LANCASTER GARRARD CO IND/GARINSPC 08012011.DWG